EXHIBIT

SHEET 2 OF 2

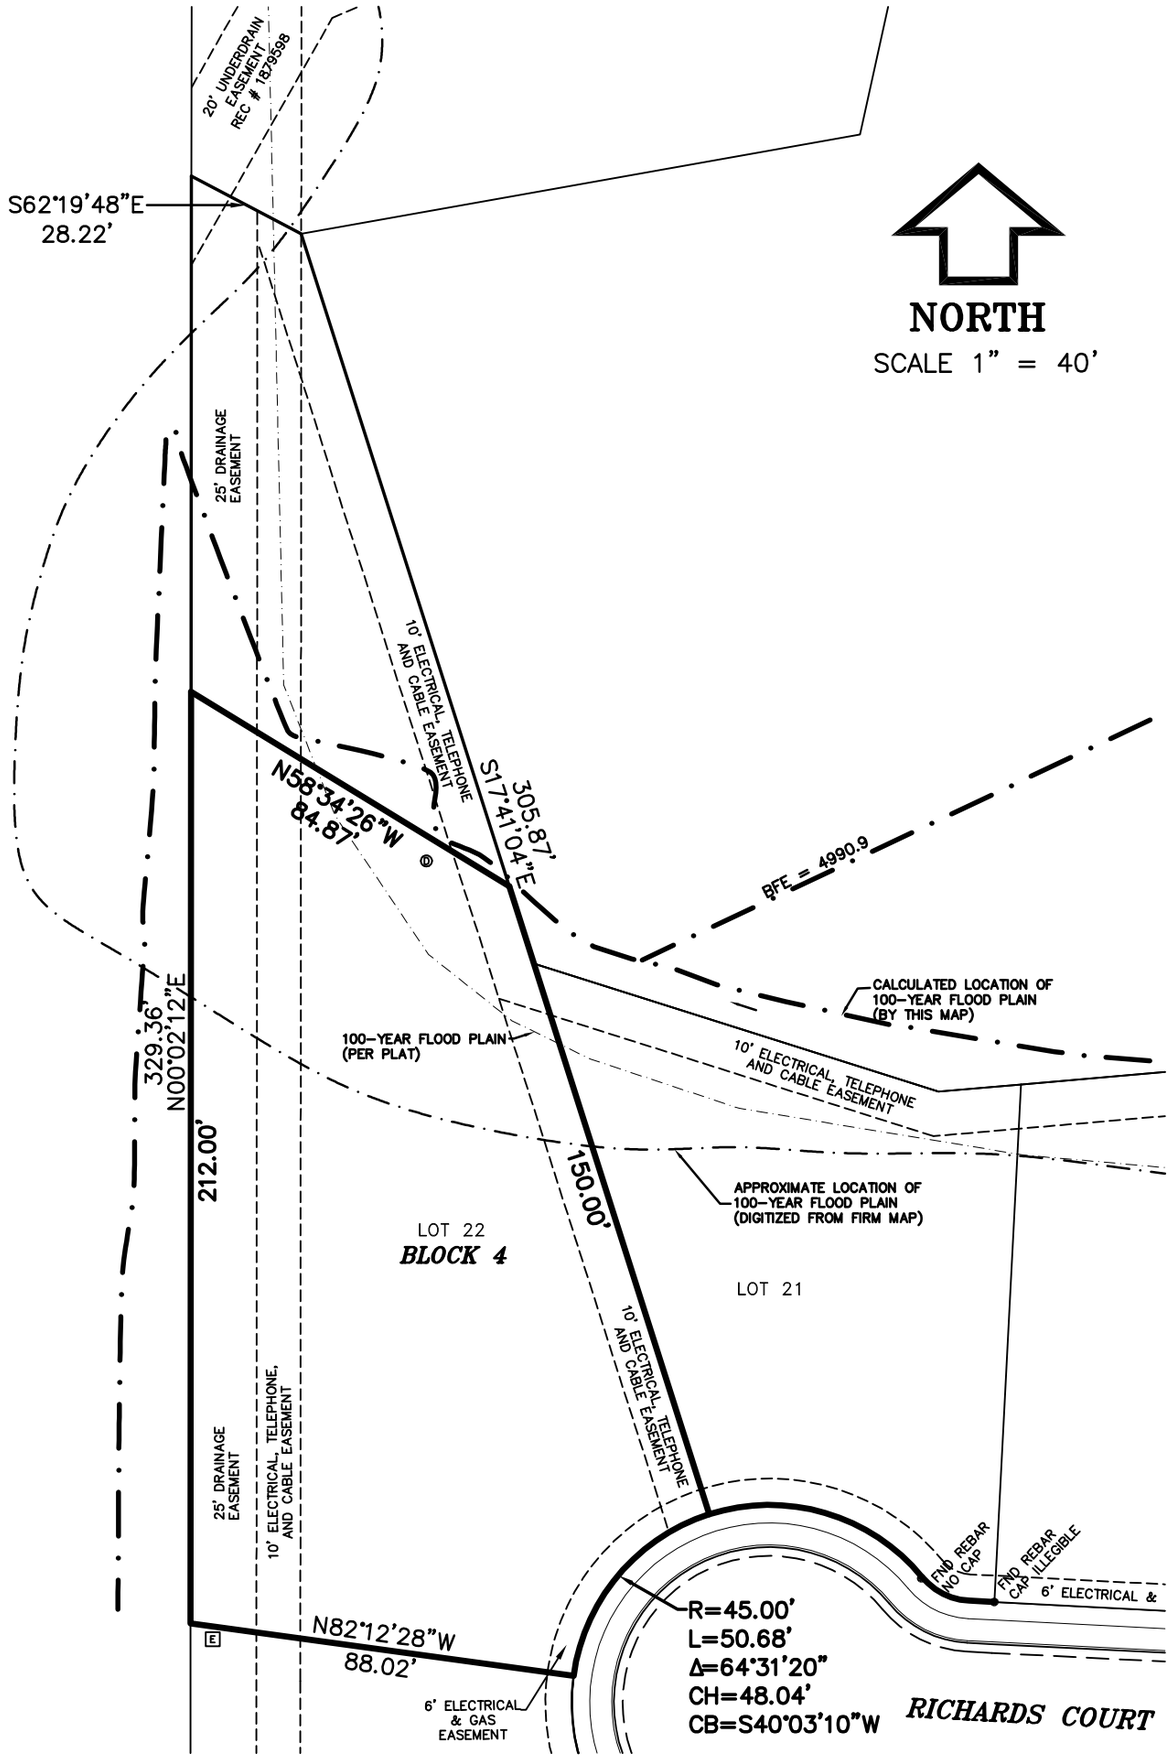

NOTE: THIS EXHIBIT DOES NOT REPRESENT A MONUMENTED SURVEY. IT IS INTENDED ONLY TO DEPICT THE ATTACHED DESCRIPTION.

PARCEL CONTAINS 18,247 SQ.FT.

EHRHART GRIFFIN & ASSOCIATES

- ENGINEERING
- PLANNING
- LAND SURVEYING

568 BRIGGS ST. • P.O. BOX 930 • ERIE, COLORADO 80516
(303) 828-3340 • FAX: (303) 828-3418

EXHIBIT
1233 RICHARDS COURT
TOWN OF ERIE
BOULDER COUNTY, COLORADO

DATE:	SCALE	JOB NO.:	DRAWN:	CHECKED:
7/5/05	1"=40'	C055085	IJN	IJN